


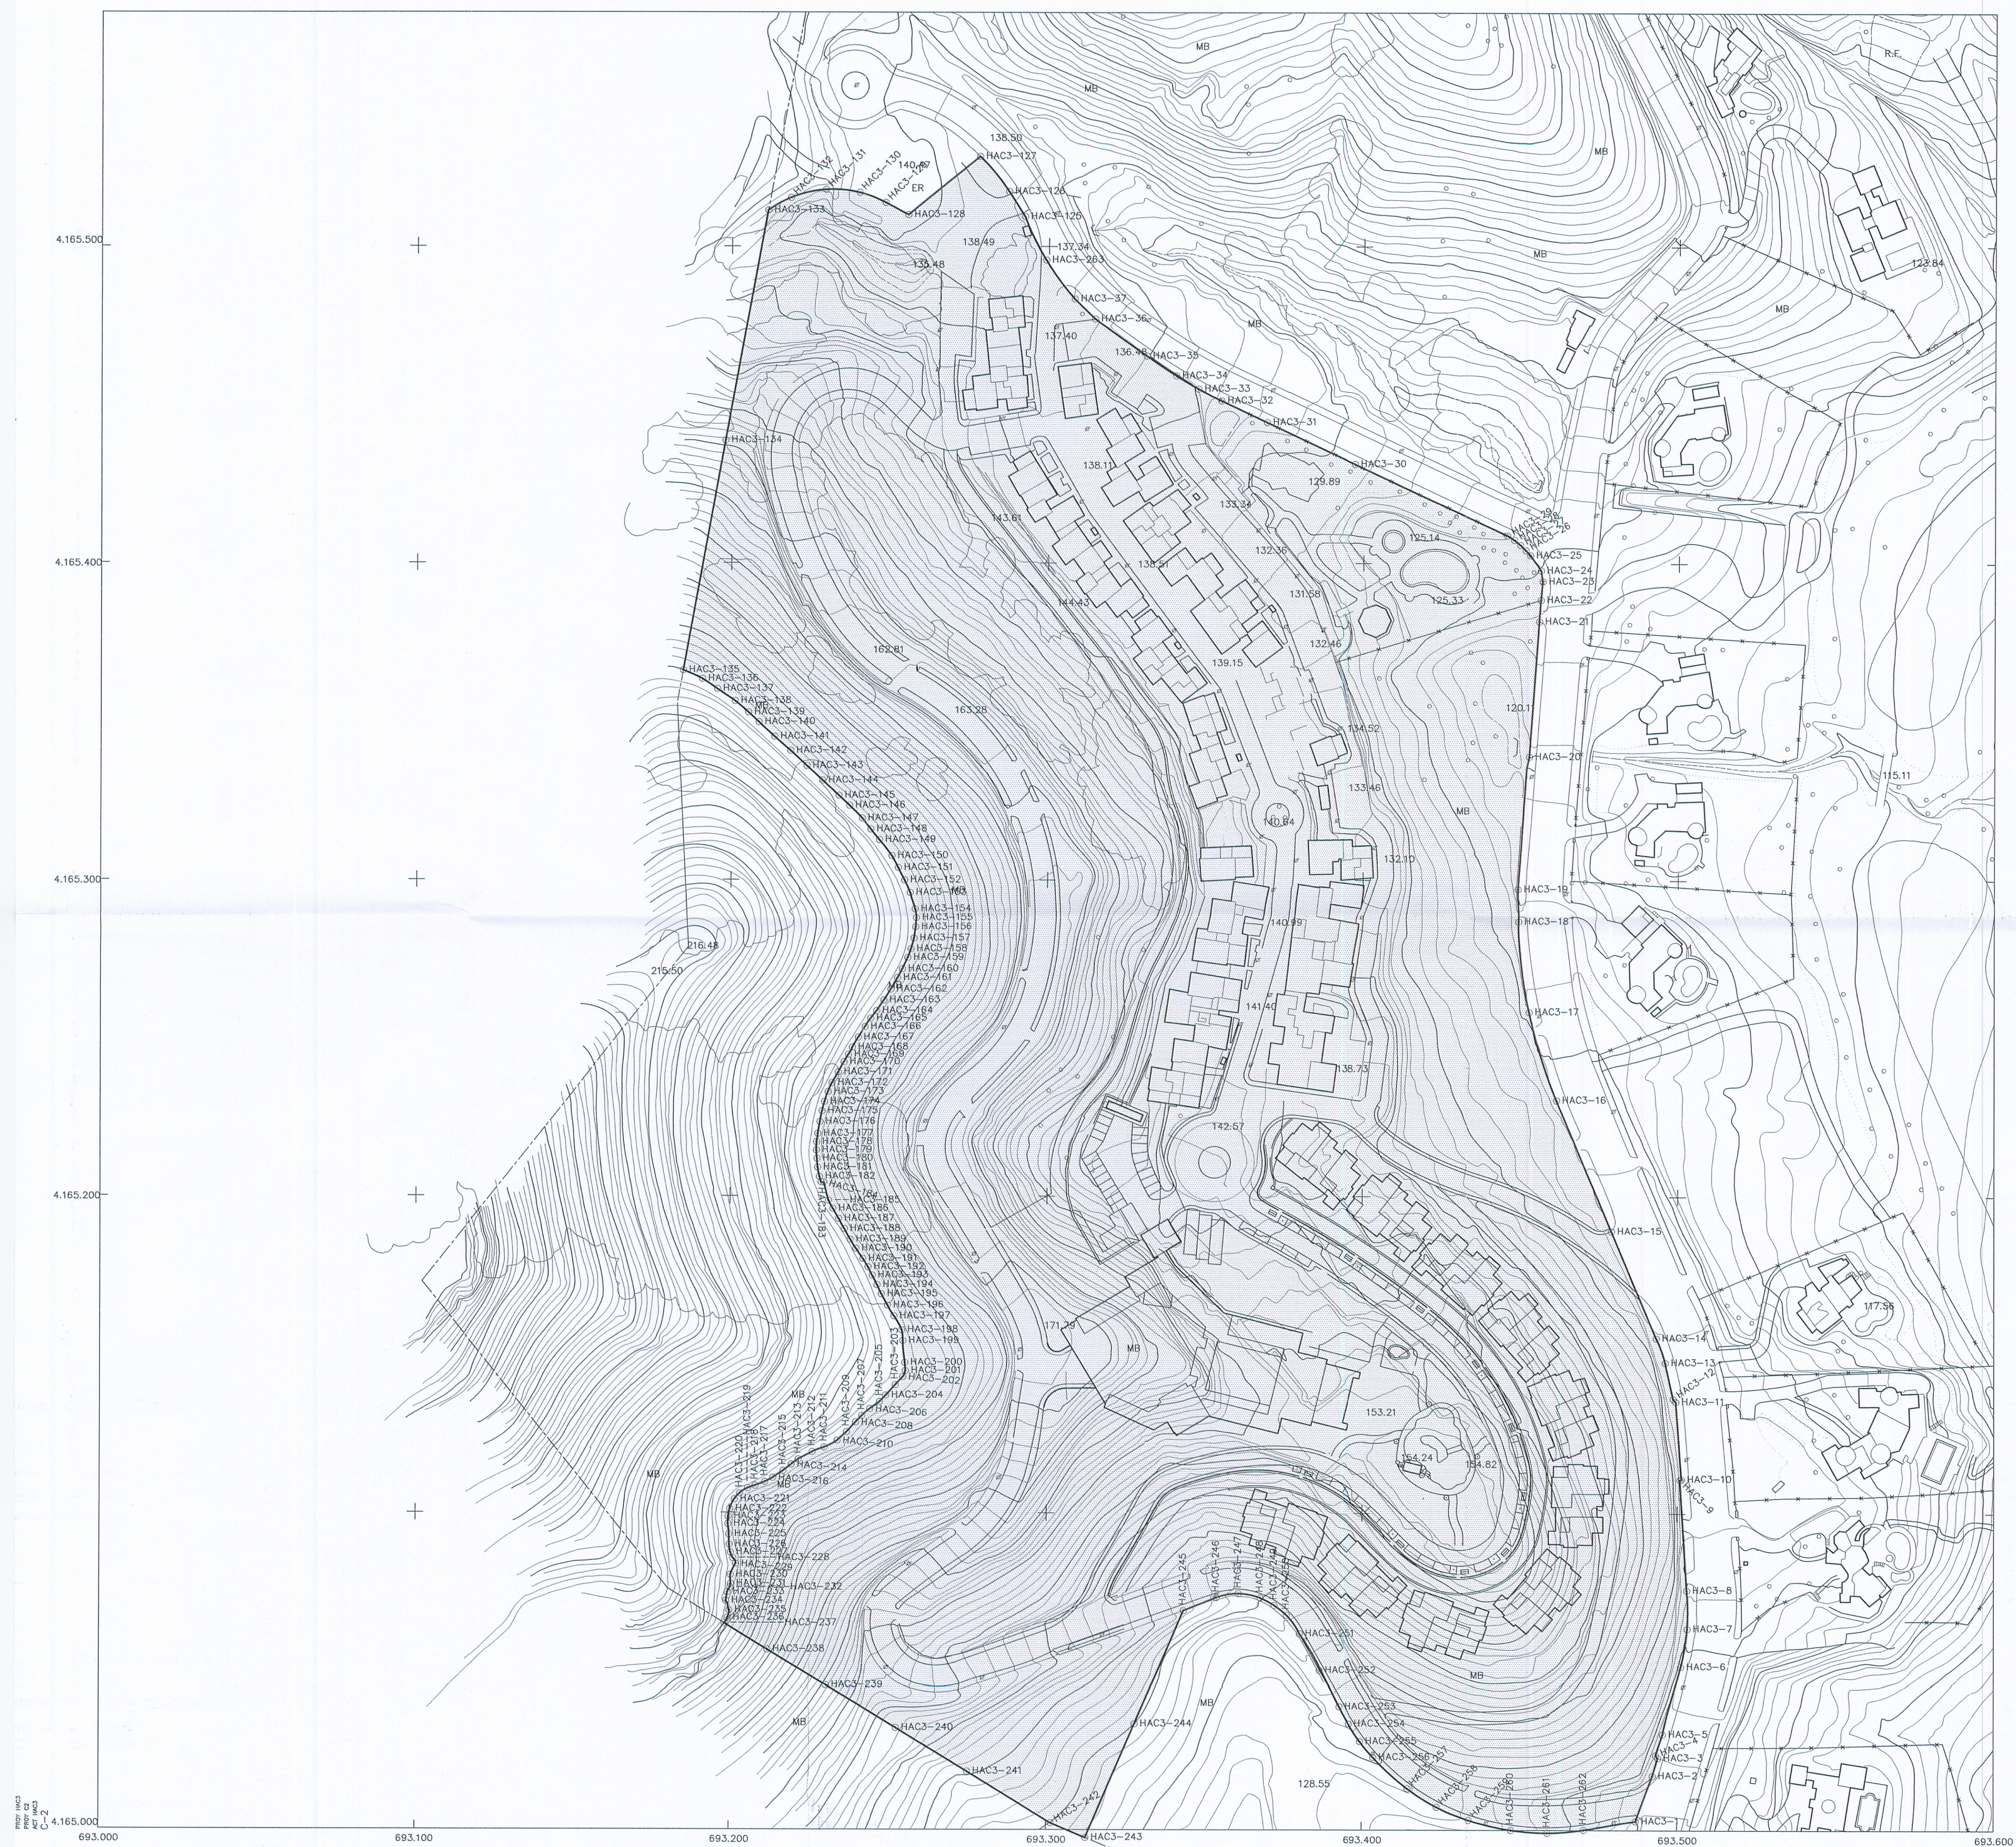

REFERENCIA:	COORDENADAS :		REFERENCIA:	COORDENADAS :	
	X	Y		X	Y
HAC3-220	693203.270	4165106.050	HAC3-263	693299.109	4165495.692
HAC3-219	693205.760	4165107.670	HAC3-134	693195.044	4165438.685
HAC3-218	693208.130	4165108.500	HAC3-282	693470.510	4165000.100
HAC3-217	693211.180	4165109.650	HAC3-261	693458.929	4164999.149
HAC3-216	693213.660	4165111.000	HAC3-280	693447.340	4165000.010
HAC3-215	693216.880	4165113.170	HAC3-259	693433.860	4165003.130
HAC3-214	693219.470	4165115.190	HAC3-258	693423.748	4165007.276
HAC3-213	693221.670	4165116.780	HAC3-254	693395.770	4165033.440
HAC3-212	693226.050	4165119.160	HAC3-257	693414.500	4165013.100
HAC3-211	693229.820	4165121.620	HAC3-256	693403.640	4165022.910
HAC3-210	693233.620	4165122.780	HAC3-255	693399.420	4165027.862
HAC3-209	693236.860	4165124.370	HAC3-253	693392.770	4165038.890
HAC3-208	693239.710	4165126.590	HAC3-252	693386.430	4165050.430
HAC3-207	693241.710	4165130.610	HAC3-251	693380.090	4165062.010
HAC3-206	693244.250	4165132.810	HAC3-250	693373.830	4165067.840
HAC3-205	693247.310	4165135.080	HAC3-249	693372.026	4165070.948
HAC3-204	693249.220	4165137.070	HAC3-248	693367.607	4165071.268
HAC3-203	693252.230	4165140.360	HAC3-247	693360.698	4165074.650
HAC3-202	693254.840	4165143.150	HAC3-246	693353.773	4165077.351
HAC3-201	693256.380	4165144.850	HAC3-245	693344.410	4165086.290
HAC3-200	693258.210	4165147.410	HAC3-244	693337.977	4165093.378
HAC3-199	693261.130	4165150.160	HAC3-243	693331.545	4164997.149
HAC3-198	693264.220	4165152.790	HAC3-242	693321.478	4165002.147
HAC3-197	693267.450	4165155.110	HAC3-241	693312.493	4165016.344
HAC3-196	693269.760	4165155.510	HAC3-240	693302.585	4165032.048
HAC3-195	693271.810	4165158.110	HAC3-239	693290.481	4165045.567
HAC3-194	693274.450	4165161.230	HAC3-238	693281.024	4165056.894
HAC3-193	693276.490	4165175.600	HAC3-237	693198.543	4165065.099
HAC3-192	693278.580	4165177.690	HAC3-236	693198.470	4165066.780
HAC3-191	693281.890	4165180.230	HAC3-235	693200.020	4165069.160
HAC3-190	693284.980	4165183.420	HAC3-234	693198.980	4165072.170
HAC3-189	693287.860	4165186.280	HAC3-233	693199.450	4165074.910
HAC3-188	693290.030	4165188.650	HAC3-232	693200.310	4165076.360
HAC3-187	693292.810	4165192.810	HAC3-231	693200.510	4165077.550
HAC3-186	693295.380	4165196.010	HAC3-230	693200.420	4165080.340
HAC3-185	693297.010	4165198.650	HAC3-229	693200.050	4165083.870
HAC3-184	693298.510	4165204.330	HAC3-228	693201.180	4165085.670
HAC3-183	693299.850	4165206.450	HAC3-227	693200.410	4165087.480
HAC3-182	693301.120	4165206.160	HAC3-226	693200.020	4165089.920
HAC3-181	693302.550	4165208.030	HAC3-225	693199.880	4165093.120
HAC3-180	693304.180	4165211.800	HAC3-224	693199.600	4165095.300
HAC3-179	693305.710	4165214.470	HAC3-223	693199.660	4165098.750
HAC3-178	693307.170	4165217.170	HAC3-222	693200.160	4165101.100
HAC3-177	693308.770	4165219.660	HAC3-221	693201.590	4165104.180
HAC3-176	693310.400	4165222.470			
HAC3-175	693312.070	4165226.800			
HAC3-174	693313.780	4165231.000			
HAC3-173	693315.530	4165235.260			
HAC3-172	693317.320	4165239.580			
HAC3-171	693319.150	4165243.950			
HAC3-170	693321.020	4165248.370			
HAC3-169	693322.930	4165252.840			
HAC3-168	693324.880	4165257.360			
HAC3-167	693326.870	4165261.930			
HAC3-166	693328.900	4165266.550			
HAC3-165	693330.970	4165271.220			
HAC3-164	693333.080	4165275.970			
HAC3-163	693335.230	4165280.780			
HAC3-162	693337.420	4165284.640			
HAC3-161	693339.650	4165288.560			
HAC3-160	693341.920	4165292.540			
HAC3-159	693344.230	4165296.580			
HAC3-158	693346.580	4165300.680			
HAC3-157	693348.970	4165304.830			
HAC3-156	693351.400	4165309.030			
HAC3-155	693353.870	4165313.280			
HAC3-154	693356.380	4165317.580			
HAC3-153	693358.930	4165321.930			
HAC3-152	693361.520	4165326.330			
HAC3-151	693364.150	4165326.780			
HAC3-150	693366.820	4165331.280			
HAC3-149	693369.530	4165335.830			
HAC3-148	693372.280	4165340.430			
HAC3-147	693375.070	4165345.080			
HAC3-146	693377.900	4165350.780			
HAC3-145	693380.770	4165356.530			
HAC3-144	693383.680	4165362.330			
HAC3-143	693386.630	4165368.180			
HAC3-142	693389.620	4165374.080			
HAC3-141	693392.650	4165380.030			
HAC3-140	693395.720	4165386.030			
HAC3-139	693398.830	4165392.080			
HAC3-138	693401.970	4165398.180			
HAC3-137	693405.150	4165403.330			
HAC3-136	693408.370	4165408.530			
HAC3-135	693411.630	4165413.780			
HAC3-134	693414.930	4165419.080			
HAC3-133	693418.270	4165424.430			
HAC3-132	693421.650	4165429.830			
HAC3-131	693425.070	4165435.280			
HAC3-130	693428.530	4165440.780			
HAC3-129	693432.030	4165446.330			
HAC3-128	693435.570	4165451.930			
HAC3-127	693439.150	4165457.580			
HAC3-126	693442.770	4165463.280			
HAC3-125	693446.430	4165469.030			
HAC3-124	693450.130	4165474.830			
HAC3-123	693453.870	4165480.680			
HAC3-122	693457.650	4165486.580			
HAC3-121	693461.470	4165492.530			
HAC3-120	693465.330	4165498.530			
HAC3-119	693469.230	4165504.580			
HAC3-118	693473.170	4165510.680			
HAC3-117	693477.150	4165516.830			
HAC3-116	693481.170	4165522.930			
HAC3-115	693485.230	4165529.080			
HAC3-114	693489.330	4165535.280			
HAC3-113	693493.470	4165541.530			
HAC3-112	693497.650	4165547.830			
HAC3-111	693501.870	4165554.180			
HAC3-110	693506.130	4165560.580			
HAC3-109	693510.430	4165567.030			
HAC3-108	693514.770	4165573.530			
HAC3-107	693519.150	4165580.080			
HAC3-106	693523.570	4165586.680			
HAC3-105	693528.030	4165593.330			
HAC3-104	693532.530	4165600.030			
HAC3-103	693537.070	4165606.780			
HAC3-102	693541.650	4165613.580			
HAC3-101	693546.270	4165620.430			
HAC3-100	693550.930	4165627.330			
HAC3-99	693555.630	4165634.280			
HAC3-98	693560.370	4165641.280			
HAC3-97	693565.150	4165648.330			
HAC3-96	693569.970	4165655.430			
HAC3-95	693574.830	4165662.580			
HAC3-94	693579.730	4165669.780			
HAC3-93	693584.670	4165677.030			
HAC3-92	693589.650	4165684.330			
HAC3-91	693594.670	4165691.580			
HAC3-90	693599.730	4165698.880			
HAC3-89	693604.830	4165706.230			
HAC3-88	693609.970	4165713.630			
HAC3-87	693615.150	4165721.080			
HAC3-86	693620.370	4165728.580			
HAC3-85	693625.630	4165736.130			
HAC3-84	693630.930	4165743.730			
HAC3-83	693636.270	4165751.380			
HAC3-82	693641.650	4165759.080			
HAC3-81	693647.070	4165766.830			
HAC3-80	693652.530	4165774.630			
HAC3-79	693658.030	4165782.480			
HAC3-78	693663.570	4165790.380			
HAC3-77	693669.150	4165798.330			
HAC3-76	693674.770	4165806.330			
HAC3-75	693680.430	4165814.380			
HAC3-74	693686.130	4165822.480			
HAC3-73	693691.870	4165830.630			
HAC3-72	693697.650	4165838.830			
HAC3-71	693703.470	4165847.080			
HAC3-70	693709.330	4165855.380			
HAC3-69	693715.230	4165863.730			
HAC3-68	693721.170	4165872.130			
HAC3-67	693727.150	4165880.580			
HAC3-66	693733.170	4165889.080			
HAC3-65	693739.230	4165897.630			
HAC3-64	693745.330	4165906.230			
HAC3-63	693751.470	4165914.880			
HAC3-62	693757.650	4165923.580			
HAC3-61	693763.870	4165932.330			
HAC3-60	693770.130	4165941.130			
HAC3-59	693776.430	4165950.080			
HAC3-58	693782.770	4165959.080			
HAC3-57	693789.150	4165968.130			
HAC3-56	693795.570	4165977.230			
HAC3-55	693802.030	4165986.380			
HAC3-54	693808.530	4165995.580			
HAC3-53	693815.070	4166006.830			
HAC3-52	693821.650	4166018.130			
HAC3-51	693828.270	4166029.480			
HAC3-50	693834.930	4166040.880			
HAC3-49	693841.630	4166052.330			
HAC3-48	693848.370	4166063.830			
HAC3-47	693855.150	4166075.380			
HAC3-46	693861.970	4166086.980			
HAC3-45	693868.830	4166098.630			
HAC3-44	693875.730	4166110.330			
HAC3-43	693882.670	4166122.080			
HAC3-42	693889.650	4166133.880			
HAC3-41	693896.670	4166145.730			
HAC3-40	693903.730	4166157.630			
HAC3-39	693910.830	4166169.580			
HAC3-38	693917.970	4166181.580			
HAC3-37	693925.150	4166193.630			
HAC3-36	693932.370	4166205.730			
HAC3-35	693939.630	4166217.880			
HAC3-34	693946.930	4166230.080			
HAC3-33	693954.270	41662			